

DS DS DS

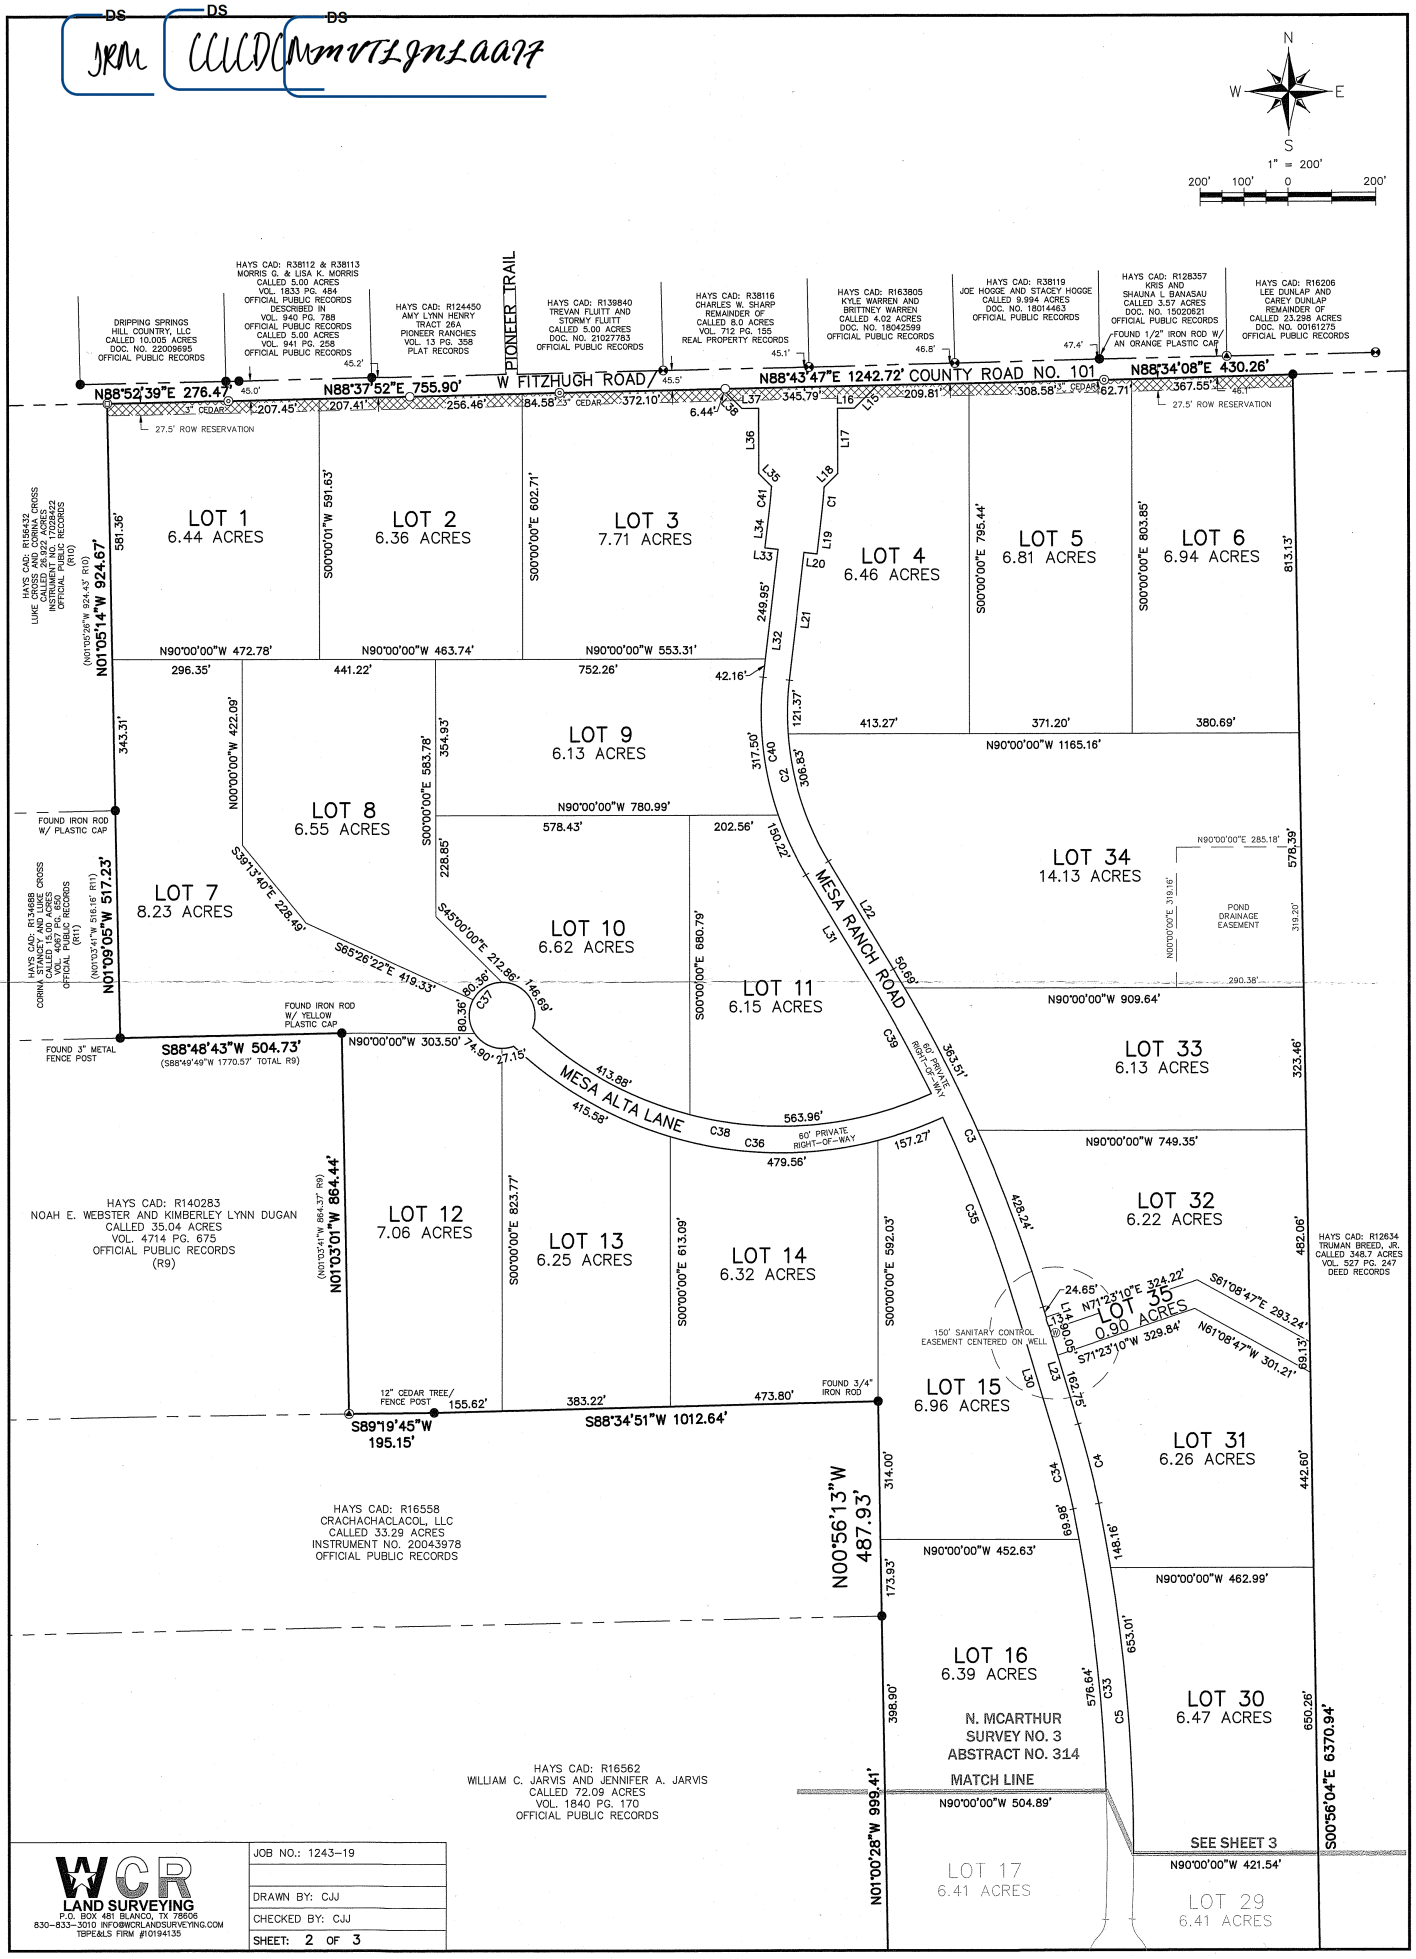


| | |
|---|---|
| WCR LAND SURVEYING P.O. BOX 461 BLANCO, TX 78606 830-833-3010 INFO@WCRLANDSURVEYING.COM TBPE&LS FIRM #10194135 | JOB NO.: 1243-19 |
| | DRAWN BY: CJJ |
| | CHECKED BY: CJJ |
| | SHEET: 2 OF 3 |

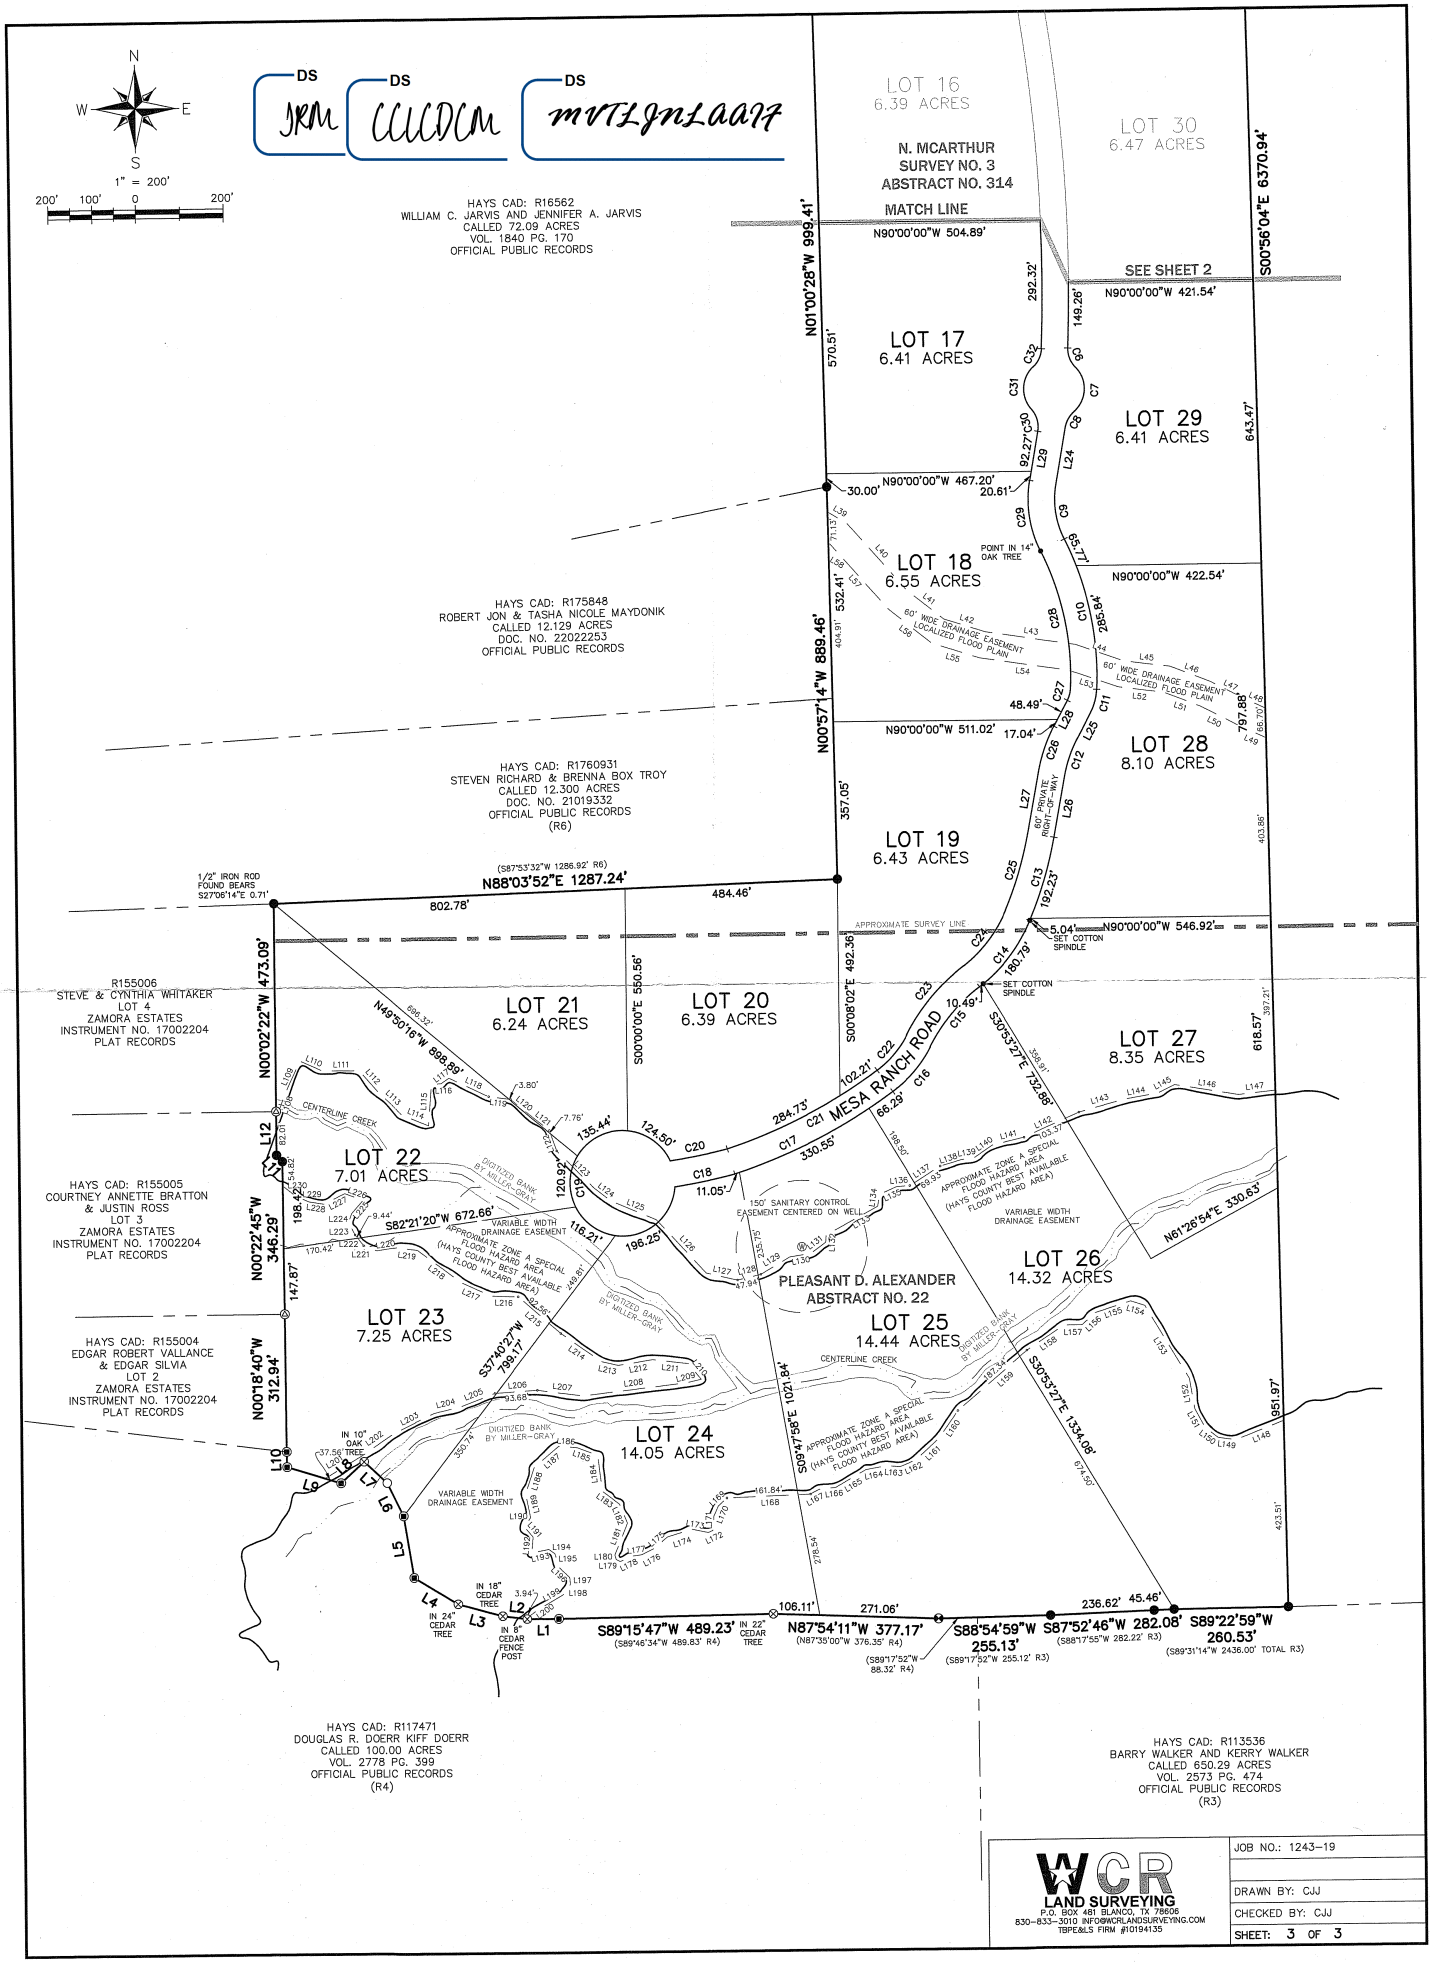


WCR LAND SURVEYING
P.O. BOX 481 BLANCO, TX 78606
830-833-3010 INFO@WCRLANDSURVEYING.COM
TBPE&LS FIRM #10194135

| | |
|---|---|
| JOB NO.: | 1243-19 |
| DRAWN BY: | CJJ |
| CHECKED BY: | CJJ |
| SHEET: | 3 OF 3 |